PRELIMINARY DEVELOPMENT PLAN
LIBERTY DISASTER RELIEF
EXCELSIOR SPRINGS, MO

Y = Yurt (1)
C = Cabin (15)
B4 = Bunkhouse with four bedrooms (5)
B1 = Bunkhouse for one family (3)
B2 = Bunkhouse with two bedrooms (houses laundry, vending, computer lab) (3)

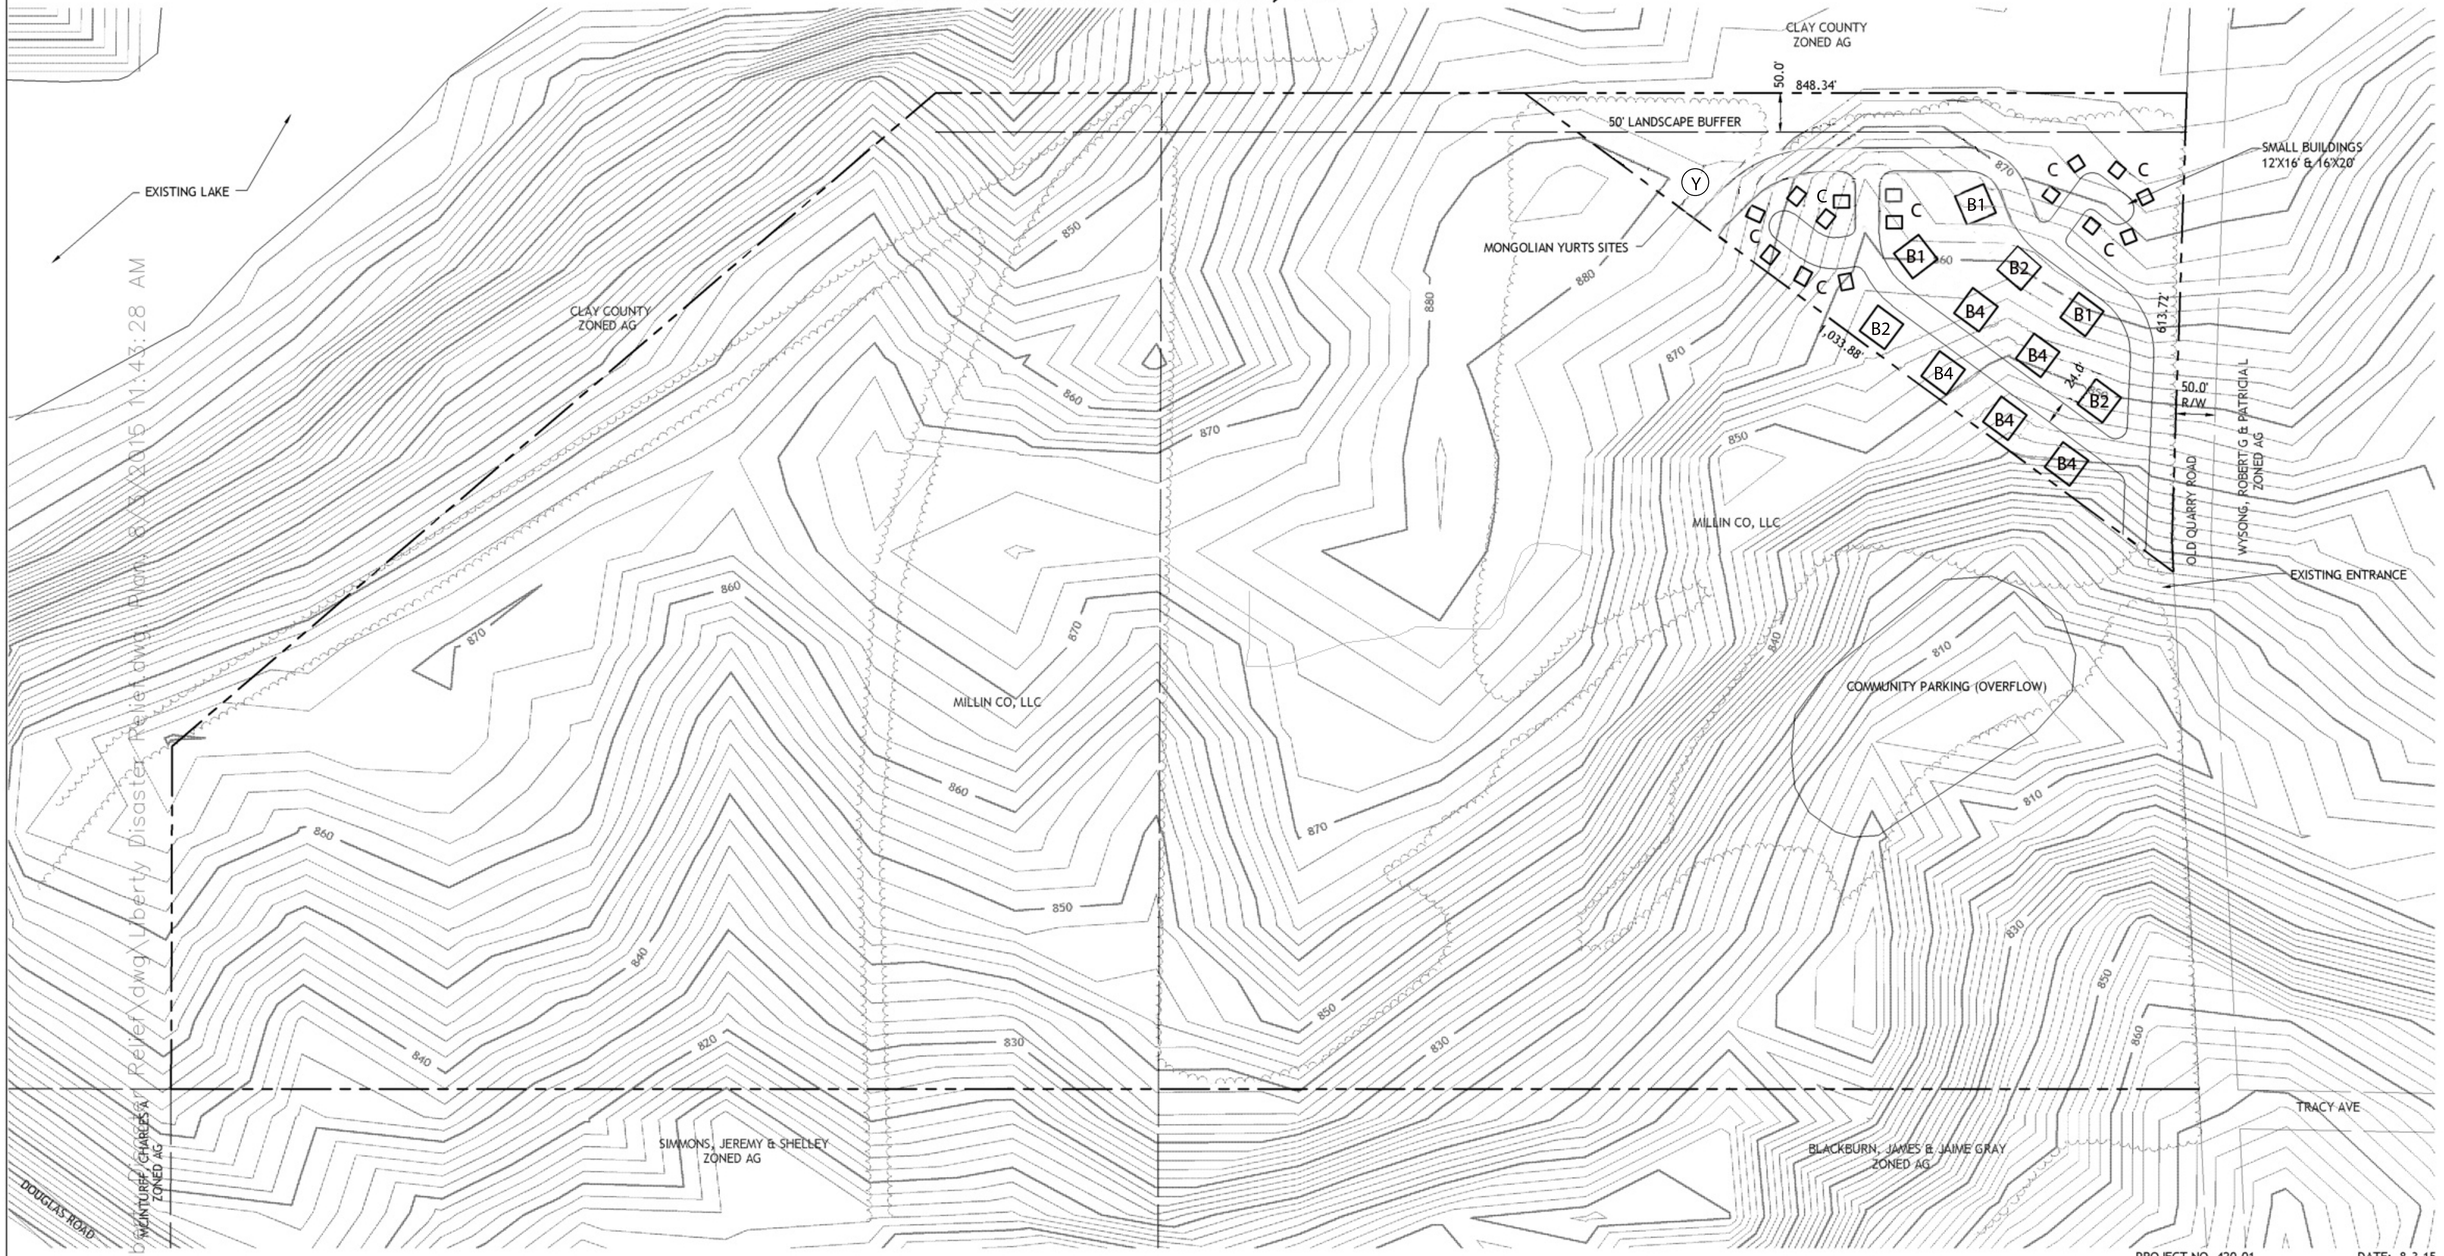

C:\Design\Liberty Disaster Relief\dwg\Liberty Disaster Relief.dwg 8-3-2015 11:43:28 AM

CONSTRUSTION SCHEDULE:
5-10 UNITS PER YEAR STARTING IN FALL 2015

SITE DATA

TOTAL SITE	67.72ac
EXISTING ZONING	AG
AREA OF REZONING	6.00ac
PROPOSED ZONING	MULTI-FAMILY
TOTAL UNITS	27 (45 Dwelling Units) NO GARAGES
DENSITY	4.5 UNITS / ACRE

BUILDING SIZES:

MULTI-FAMILY	36'X40' TO 45'x50'
SINGLE FAMILY	12,X16' TO 16'X20'
MONGOLIAN YURST SITES	16' DIAMETER

NOTE:
SANITARY WILL BE ON SITE COMPOST
WATER IS ON SITE
PROPERTY NOT IN FLOOD PLAIN
ROADS WILL BE PRIVATE AND PROVIDE PEDESTRIAN ACCESS

100 0 100
1"=100'

PROJECT NO. 420-01 DATE: 8-3-15

WARGER ASSOCIATES
Consulting Engineers
1617 Swift
North Kansas City Missouri, 64116
816-769-6132
Steve@wargerassociates.com